Durabase Plus 100 (England & Wales) Section Detail

Floor U-value

0.18 W/m2K - 100mm Insulation

Modular Wall U-value

0.18 W/m2K when completed as shown
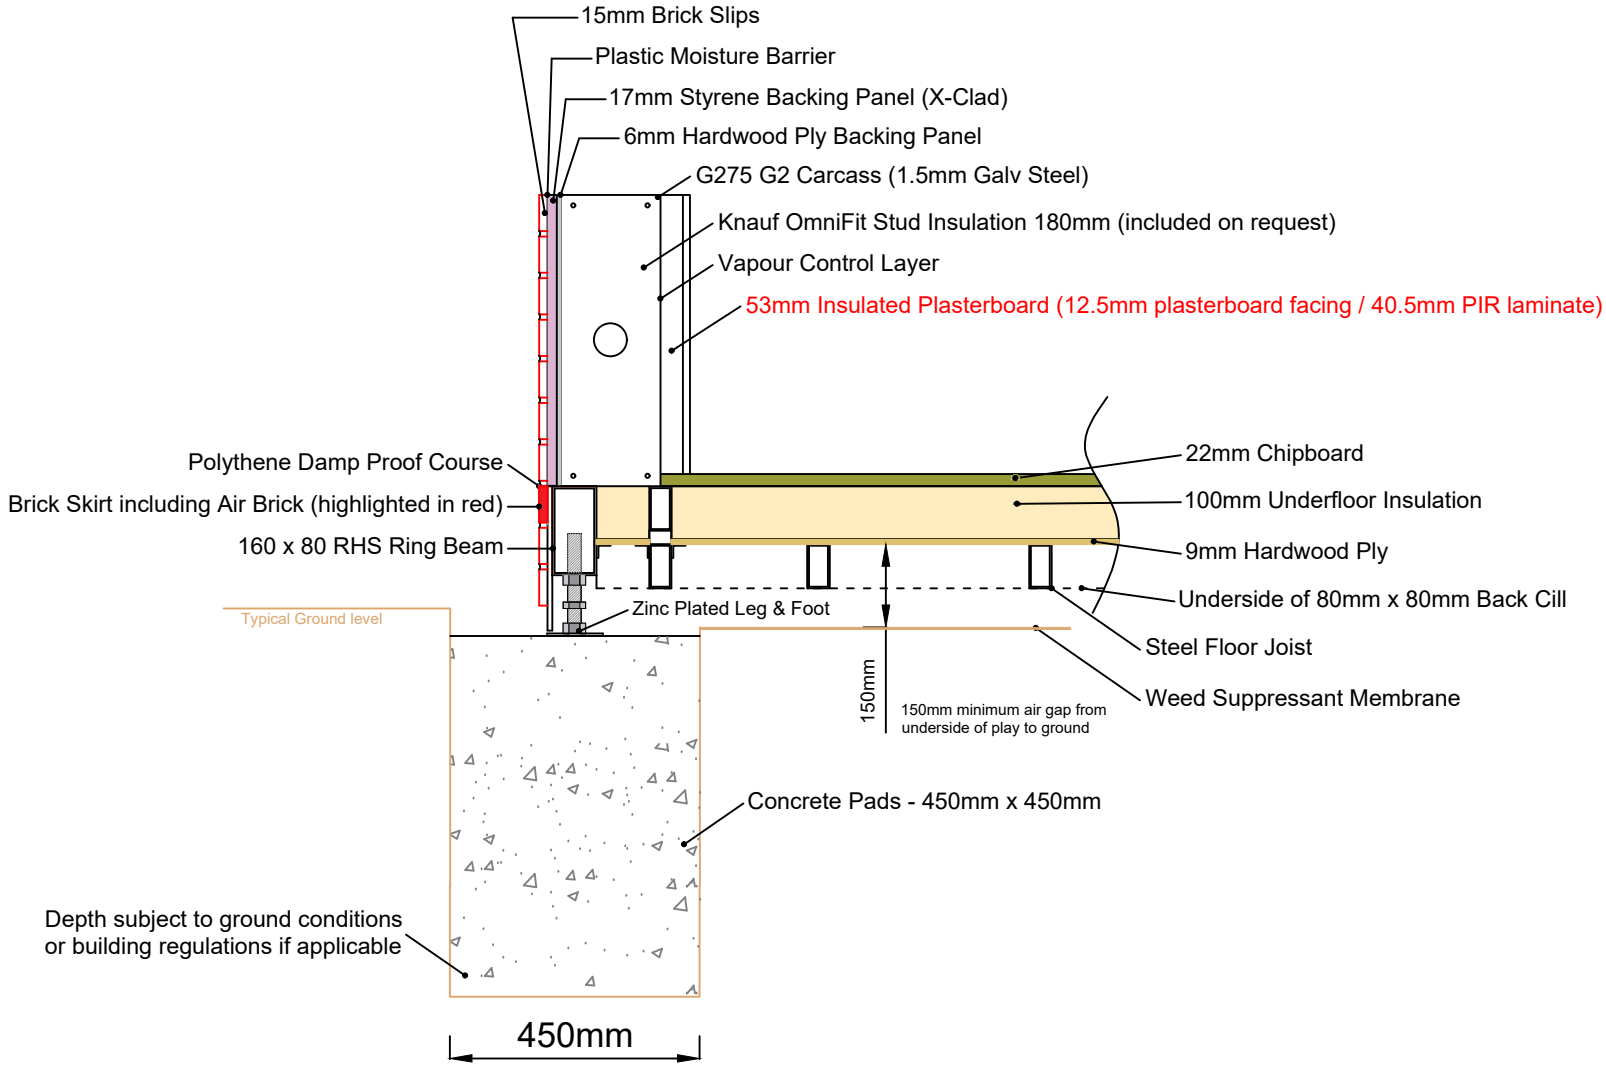
***Items in red are not included in a Durabase order and must be sourced separately